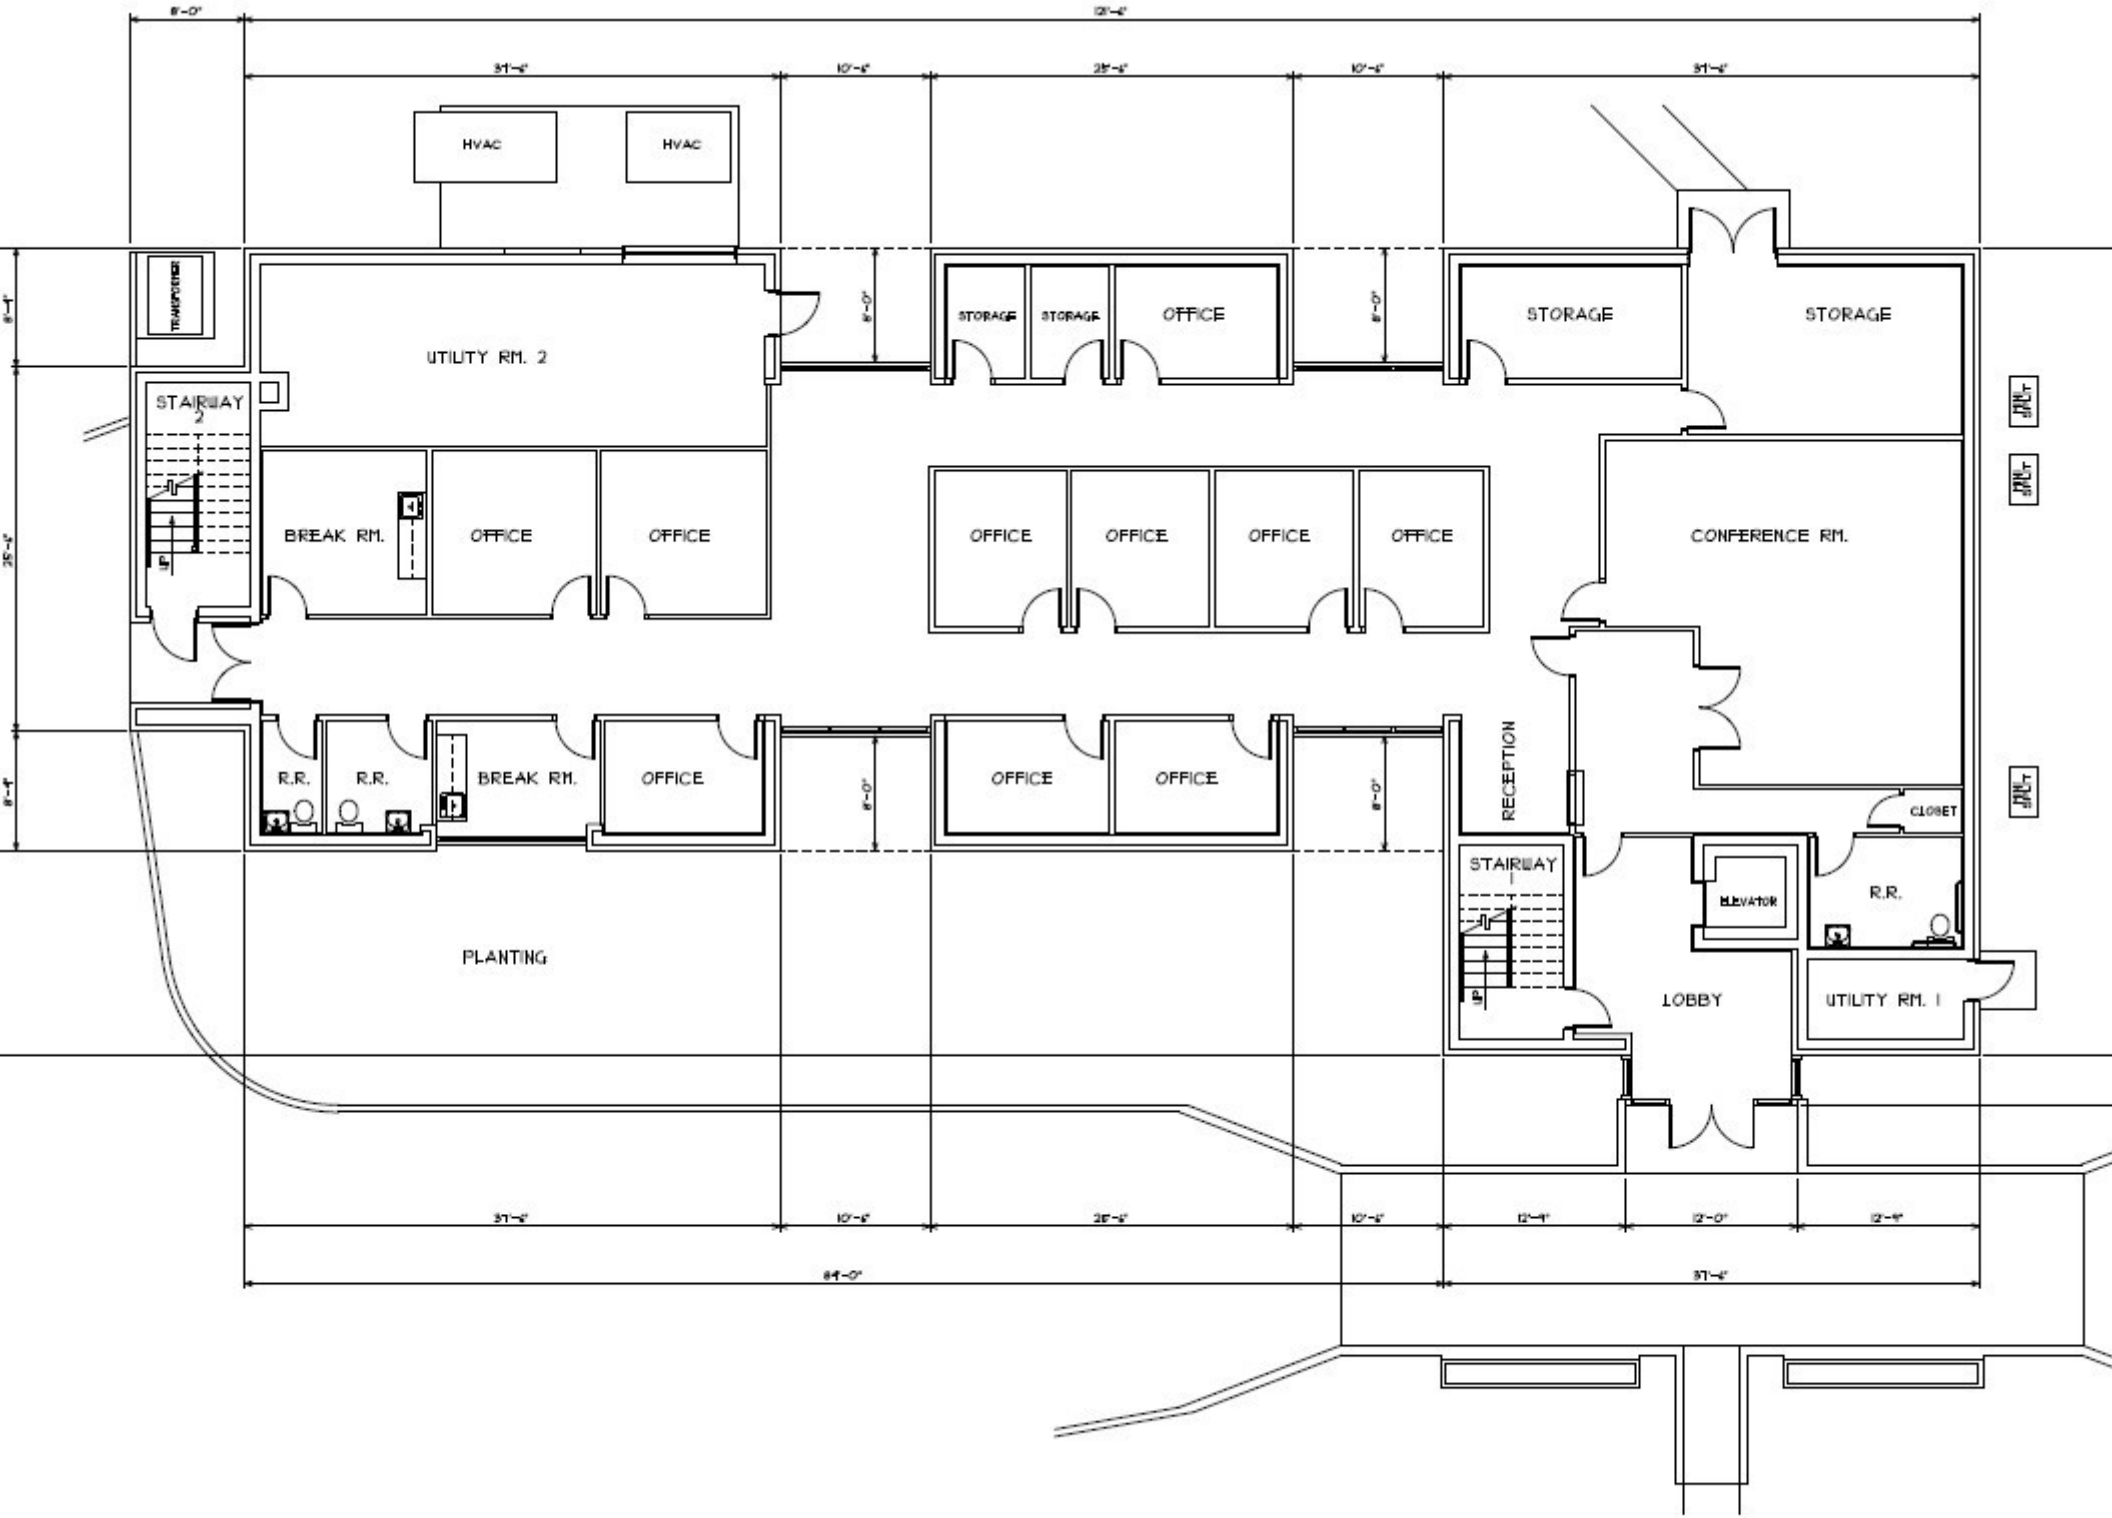

1 X-10 EXISTING FIRST FLOOR PLAN
SCALE: 3/16"=1'-0"